


Anlage 4: PLAN SNR ABSTELL-W

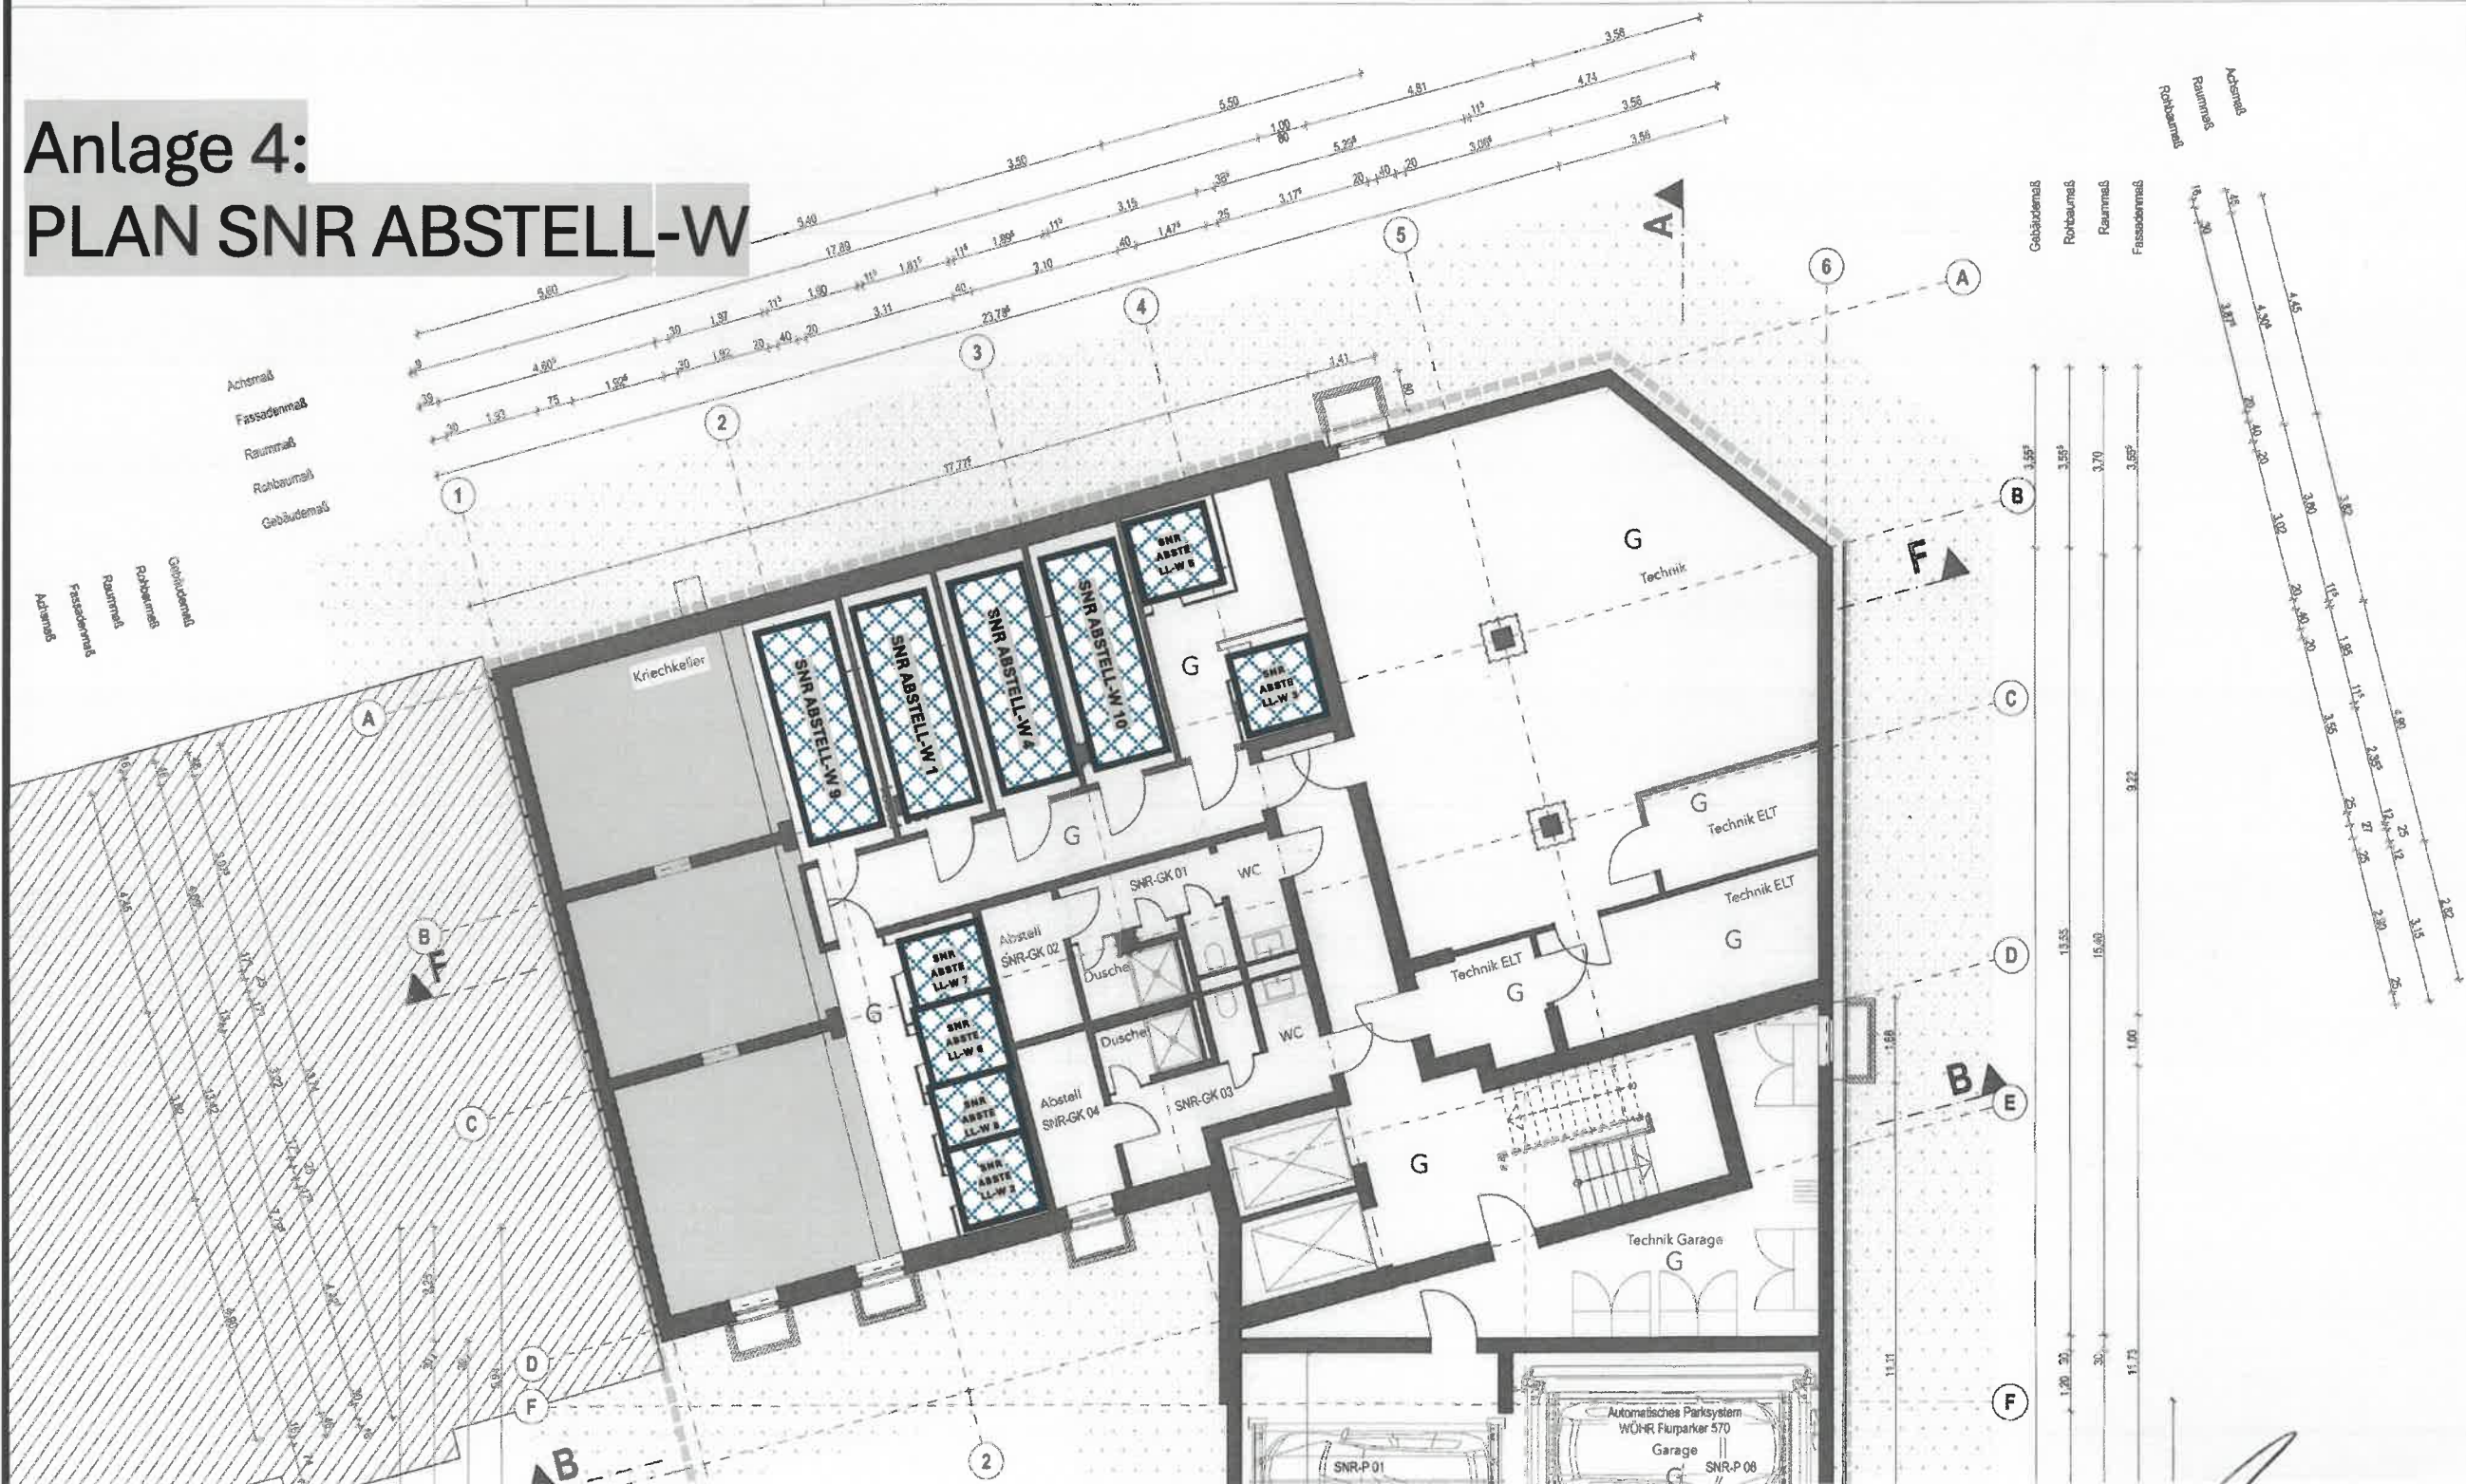

Handwritten signature