


Anlage 5: PLAN SNR ABSTELL-G

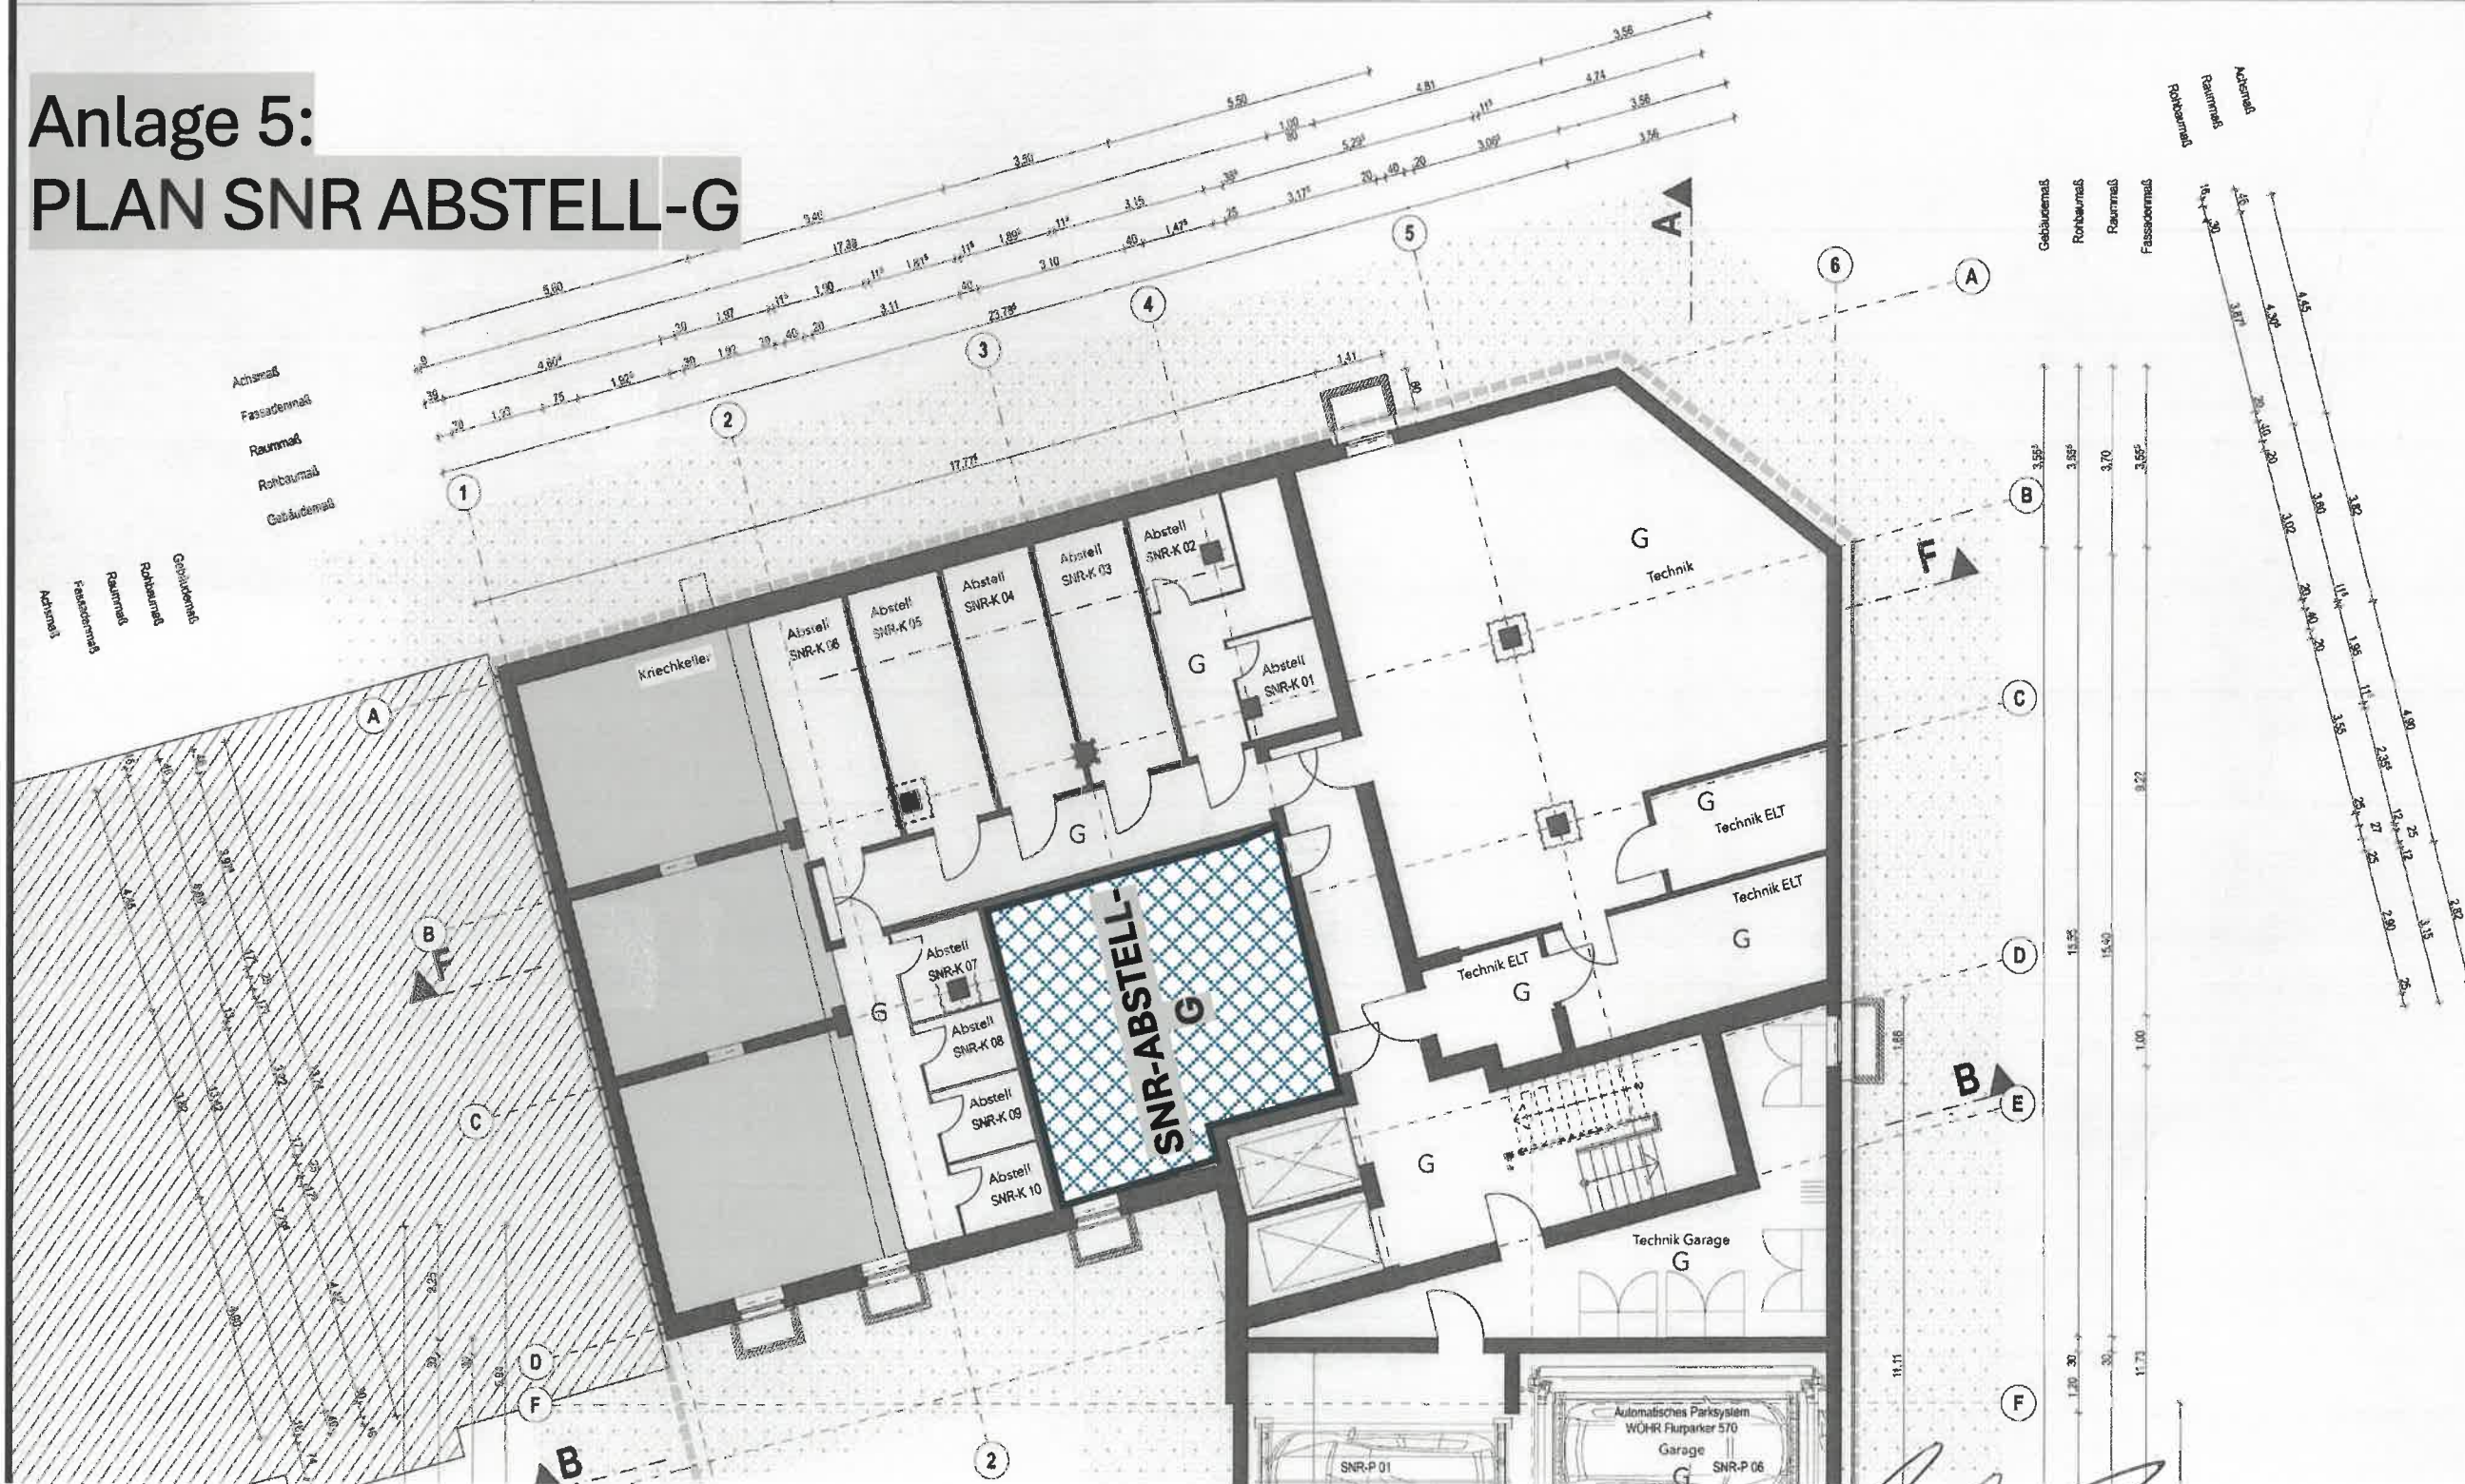

06

[Handwritten signature]